No.	Name	Model	Quantity	Unit	Description
1	V8 ECO VRF	MDVO-V8560V2R1B(ECO)	1		EasyFit VRF
2	Ceiling & Floor (EU series)	MDVI3A-71CFVR12E	1		Ceiling & Floor (EU series)
3	Wall mounted (EU series)	MDVI3A-45WMVR12E	3		Wall mounted (EU series)
4	Ceiling & Floor (EU series)	MDVI3A-45CFVR12E	2		Ceiling & Floor (EU series)
5	Wall mounted (EU series)	MDVI3A-36WMVR12E	1		Wall mounted (EU series)
6	Ceiling & Floor (EU series)	MDVI3A-36CFVR12E	2		Ceiling & Floor (EU series)
7	Wall mounted (EU series)	MDVI3A-28WMVR12E	8		Wall mounted (EU series)
8	Wall mounted (EU series)	MDVI3A-22WMVR12E	1		Wall mounted (EU series)
9	Branch joint	FQZHN-02D	1		Branch joint
10	Branch joint	FQZHN-01D	11		Branch joint
11	Branch joint	FQZHN-03D	5		Branch joint
12	Pipe	Φ6.35	45,3	m	Copper pipe
13	Pipe	Φ9.52	25,9	m	Copper pipe
14	Pipe	Φ12.7	48,8	m	Copper pipe
15	Pipe	Φ15.9	27,9	m	Copper pipe
16	Pipe	Φ19.1	3,5	m	Copper pipe
17	Pipe	Φ22.2	3,0	m	Copper pipe
18	Pipe	Φ28.6	10,0	m	Copper pipe
19	Pipe	Φ31.8	2,0	m	Copper pipe
20	Reducer	Φ12.7<->Φ15.9	2		Reducer
21	R410A refrigerant	R410A	5,26	kg	Extra Refrigerant Added

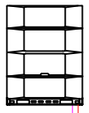

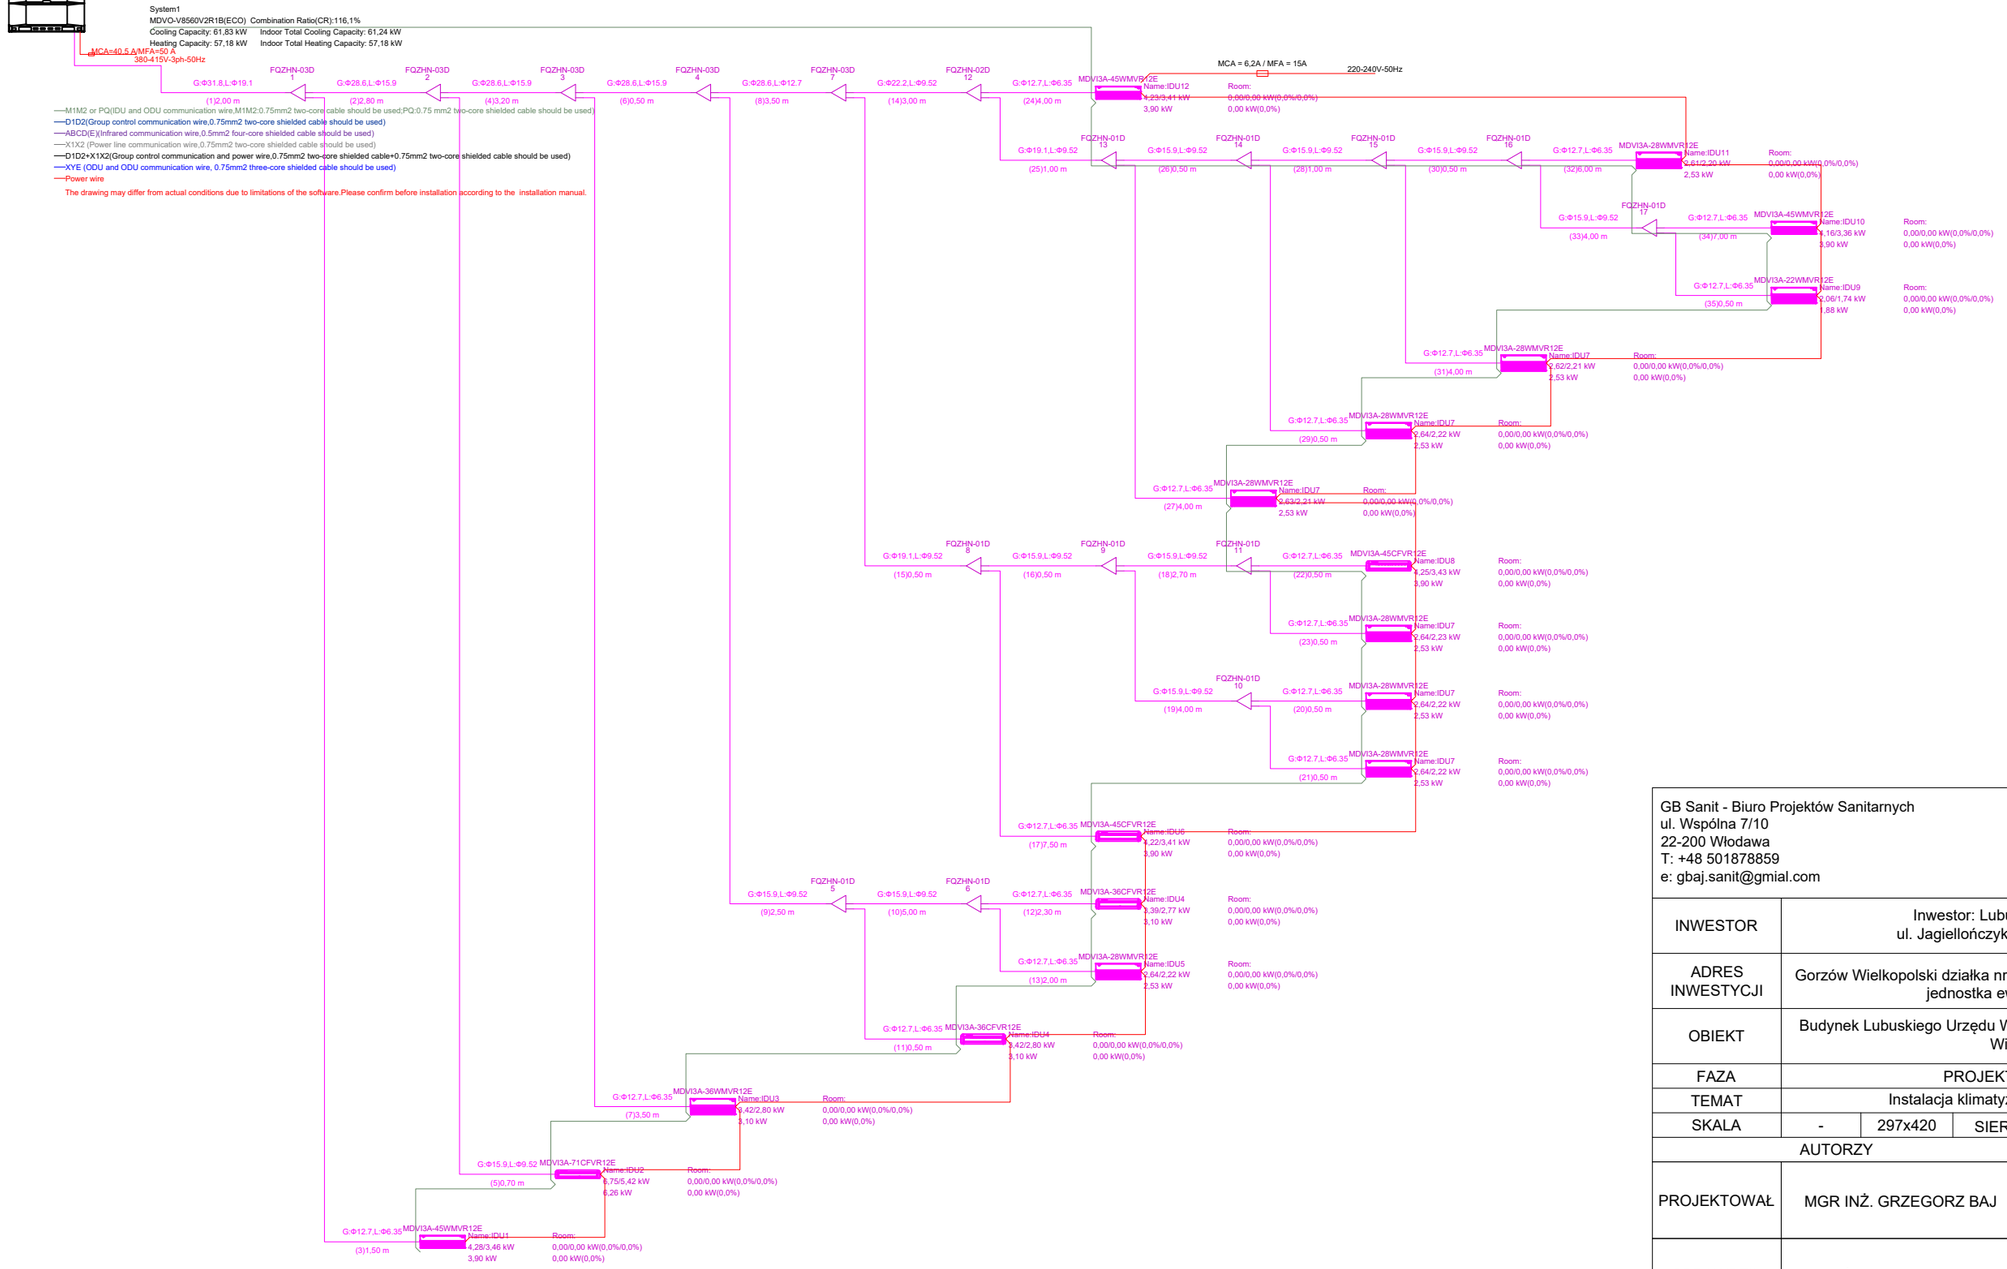

GB Sanit - Biuro Projektów Sanitarnych
ul. Wspólna 7/10
22-200 Włodawa
T: +48 501878859
e: gbaj.sanit@gmial.com

INWESTOR	Inwestor: Lubuski Urząd Wojewódzki ul. Jagiellończyka 8, Gorzów Wielkopolski			
ADRES INWESTYCJI	Gorzów Wielkopolski działka nr 1287, obręb 0002 Gorzów Wielkopolski, jednostka ewidencyjna 086101_1			
OBIEKT	Budynek Lubuskiego Urzędu Wojewódzkiego ul. Okólna 2 w Gorzowie Wielkopolskim			
FAZA	PROJEKT WYKONAWCZY			
TEMAT	Instalacja klimatyzacji - rozwinięcie instalacji			
SKALA	-	297x420	SIERPIEŃ 2025	NR RYS. K-06
AUTORZY			PODPIS	nr uprawnień, spec:
PROJEKTOWAŁ	MGR INŻ. GRZEGORZ BAJ			LUB/0076/PWBS/24 - uprawnienia budowlane do projektowania i kierowania robotami budowlanymi w specjalności instalacyjnej w zakresie sieci, instalacji i urządzeń cieplnych, wentylacyjnych, gazowych, wodociągowych i kanalizacyjnych bez ograniczeń
SPRAWDZIŁ	MGR INŻ. SEBASTIAN BIELICKI			LUB/0267/PWBS/24 - uprawnienia budowlane do projektowania i kierowania robotami budowlanymi w specjalności instalacyjnej w zakresie sieci, instalacji i urządzeń cieplnych, wentylacyjnych, gazowych, wodociągowych i kanalizacyjnych bez ograniczeń